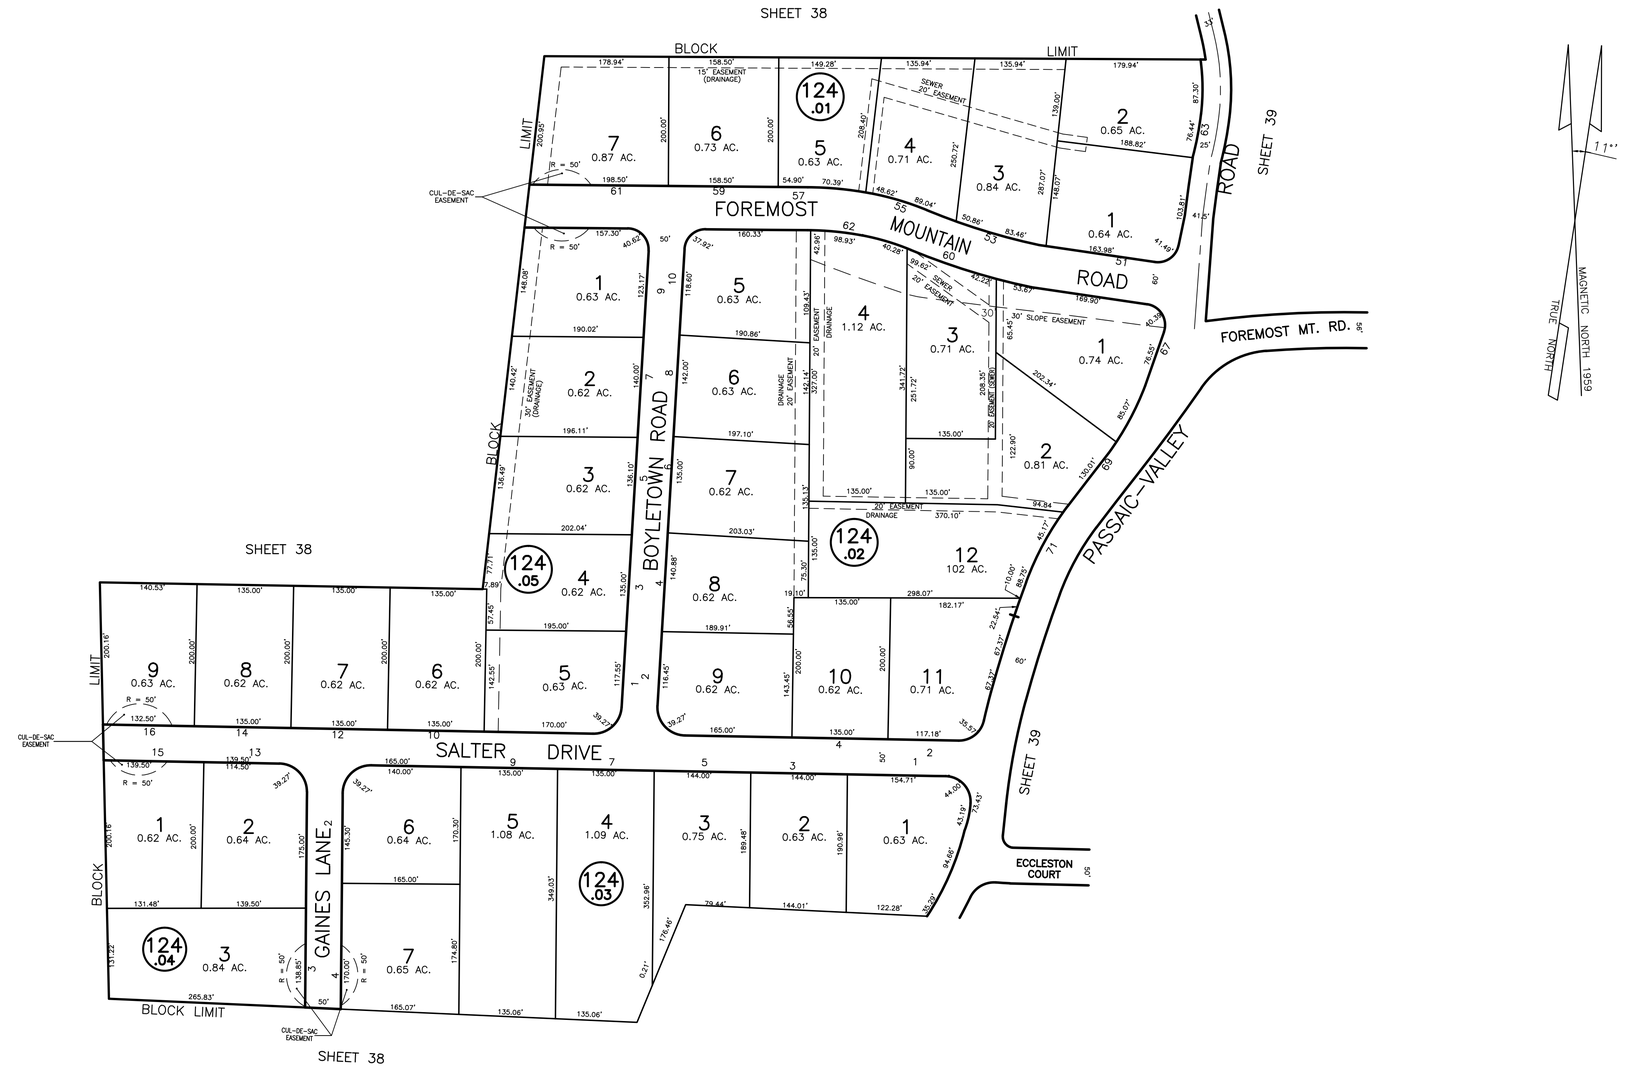

REVIEWED/ REVISED BY:
MONTVILLE TWP ENGINEERING DEPARTMENT
NICOLA MARUCCI, PE-PLS (LIC. #GB04257300)
2018, 2020

THIS TAX MAP WAS DIGITIZED FROM A SCAN OF THE MYLAR DRAWING. ORIGINAL DRAWING BY STEPHEN A. JAROMBEK DATED 1967 AND SUBSEQUENTLY AMENDED AND ON FILE IN THE MONTVILLE TOWNSHIP ENGINEERING OFFICE.

MARK J. MANTYLA
PROFESSIONAL LAND SURVEYOR
NJ LICENSE #GB031272

REVIEWED/REVISED: 1986, 1987, 1988, 1989, 1990, 1991, 1992 1993, 1994, 1995, 1997,1998, 2011, 2014
MARK J. MANTYLA
PROFESSIONAL LAND SURVEYOR, #31,272
MONTVILLE TOWNSHIP ENGINEERING DEPARTMENT
MONTVILLE, N.J. 07045

NEW JERSEY DEPARTMENT OF THE TREASURY
DIVISION OF TAXATION
LOCAL PROPERTY AND PUBLIC UTILITY BRANCH

APPROVED AS A TAX MAP PURSUANT TO THE PROVISIONS OF CHAPTER 175, LAWS OF 1913, etc. FOR THE DIRECTOR, DIVISION OF TAXATION

BY _____ P.E. & L.S.
LIC. # 5009 CHIEF
DATE APR 12 1977 SERIAL NO. 563

JUN 22 1982 609

REV. 1969, 1972, 1973, 1975, 1976, 1982
Stephen A. Jarombek
Licensed
Professional Planner & Land Surveyor
Montville, N.J. 07045

L.S. LIC. 10630

MONTVILLE TWP. TAX MAP
MORRIS COUNTY NEW JERSEY
SCALE 1" = 100' JUNE 1967
STEPHEN A. JAROMBEK
LAND SURVEYOUR
MORRIS AVENUE MONTVILLE, N.J.