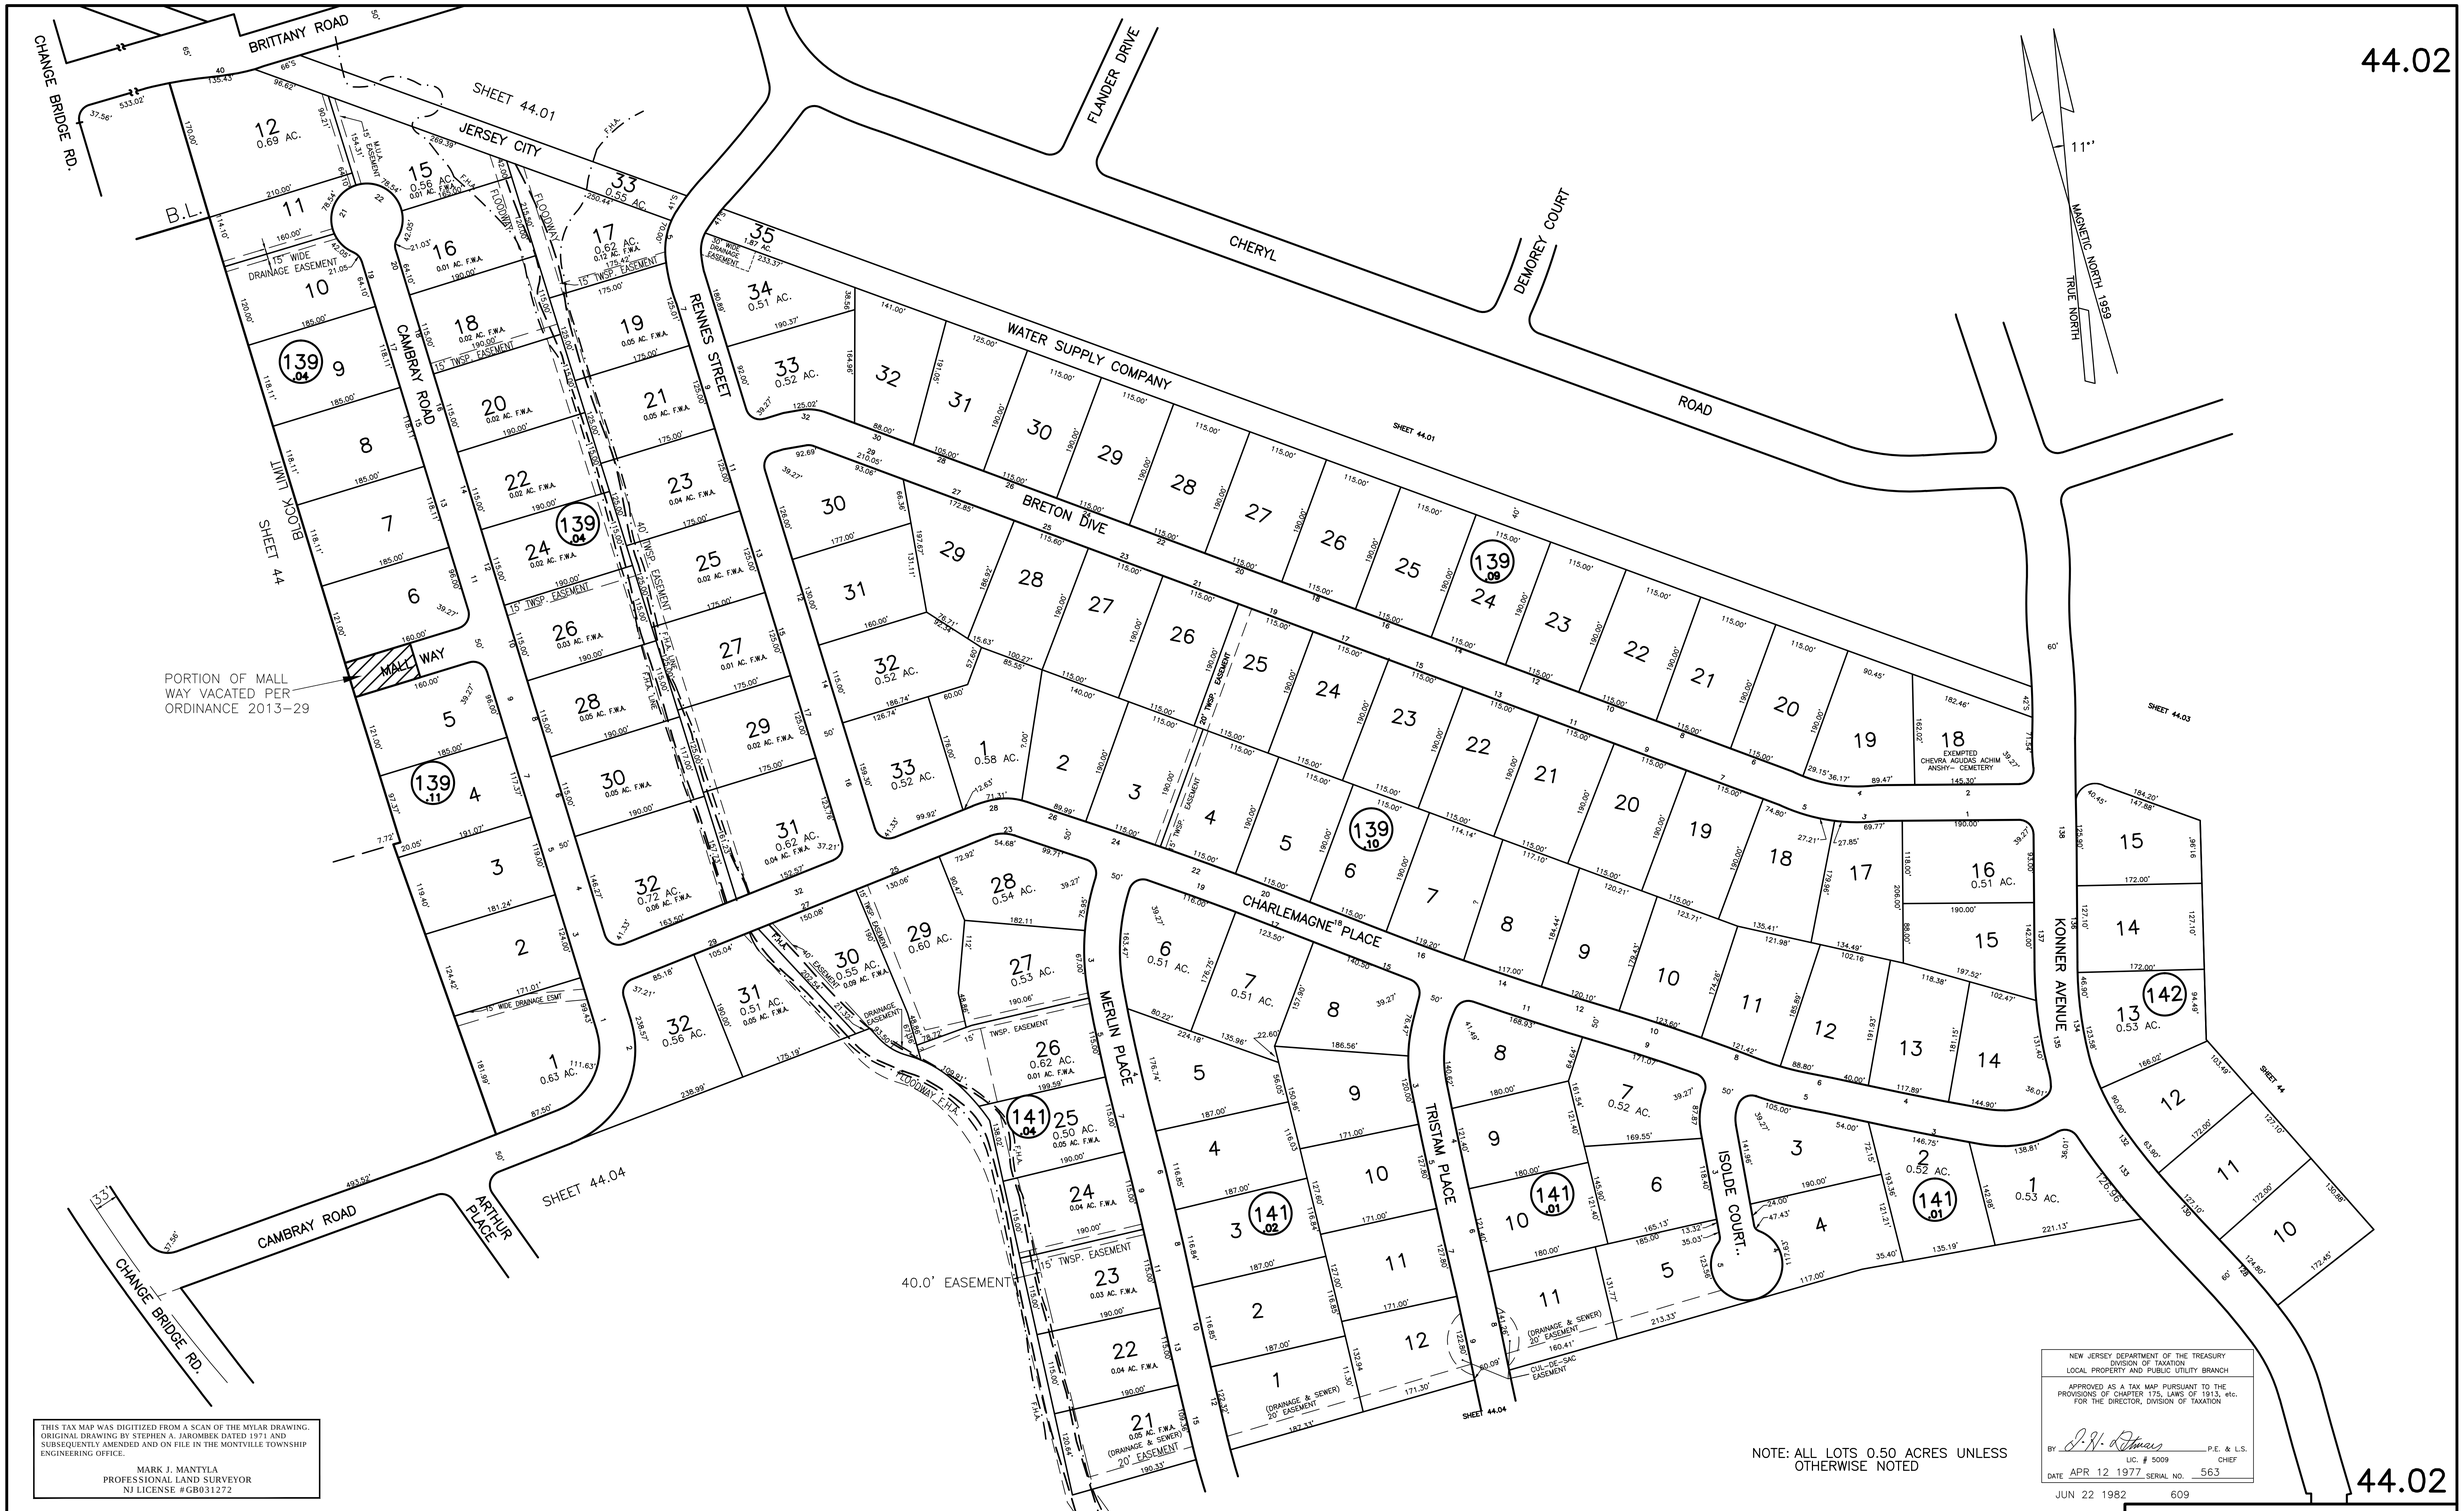

THIS TAX MAP WAS DIGITIZED FROM A SCAN OF THE MYLAR DRAWING. ORIGINAL DRAWING BY STEPHEN A. JAROMBEK DATED 1971 AND SUBSEQUENTLY AMENDED AND ON FILE IN THE MONTVILLE TOWNSHIP ENGINEERING OFFICE.

MARK J. MANTYLA
PROFESSIONAL LAND SURVEYOR
NJ LICENSE #GB031272

REVIEWED/REVISED: 1986, 1987, 1988, 1989, 1990
1995, 1997, 1998, 2011, 2014
MARK J. MANTYLA
PROFESSIONAL LAND SURVEYOR, #31,272
MONTVILLE TOWNSHIP ENGINEERING DEPT.
MONTVILLE, N.J. 07045

REVIEWED/ REVISED BY:
MONTVILLE TWP ENGINEERING DEPARTMENT
NICOLA MARUCCI, PE-PLS (LIC. #GB04257300)
2018, 2020

REV. 1984
Warren R. Harper
Professional Land Surveyor
Montville Township Engineering Dept.
Montville, N.J. 07005

REV. 1976, 1982
Stephen A. Jarombek
Licensed
Professional Planner & Land Surveyor
Montville, N.J. 07045

MONTVILLE TWP. TAX MAP

MORRIS COUNTY NEW JERSEY

SCALE 1" = 100' DEC. 1971

STEPHEN A. JAROMBEK
LAND SURVEYOR
10 MORRIS AVENUE MONTVILLE, N.J.